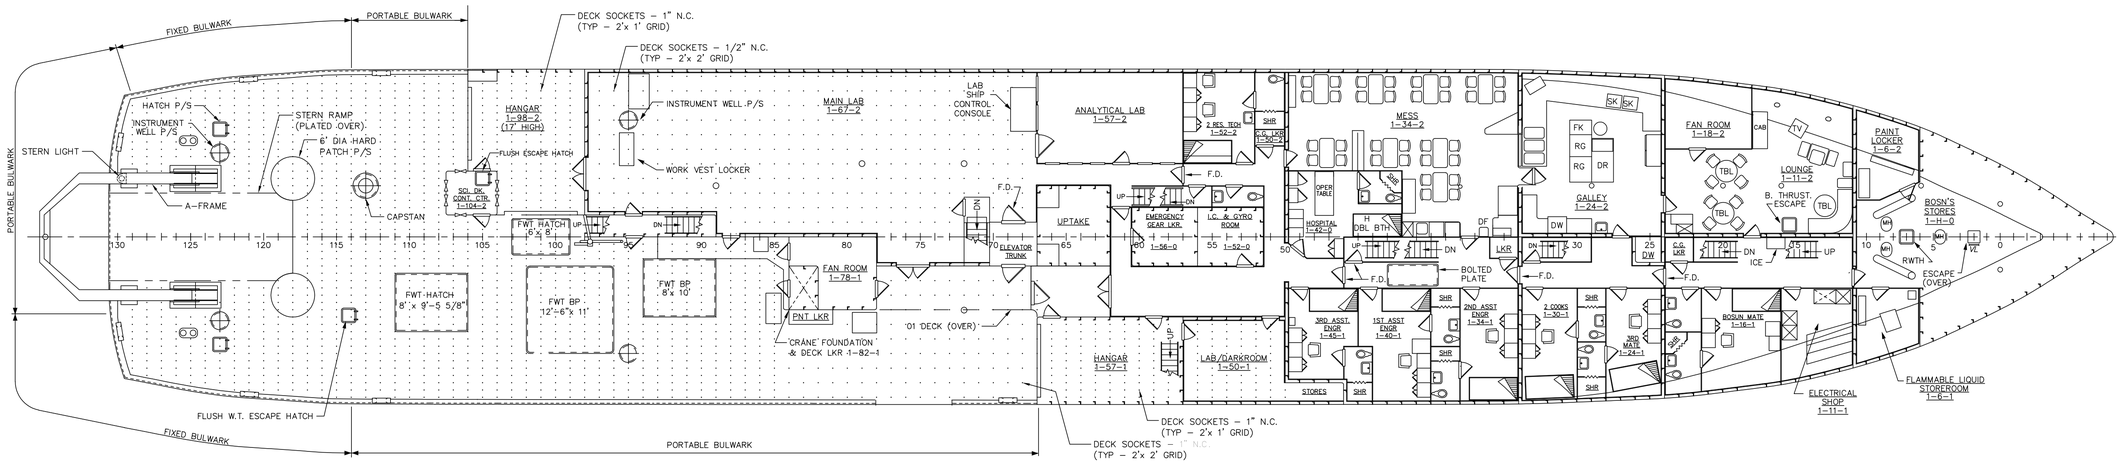

THE GLOSTEN ASSOCIATES
Consulting Engineers Serving the Marine Community
1201 Western Avenue, Suite 200
Seattle, Washington 98101-2921
TEL 206.624.7850
FAX 206.682.9117
WEB www.glosten.com

R/V MELVILLE BOOKLET OF GENERAL PLANS

MAIN DECK PLAN

DRAWN BY	ALGER	DATE	6/16/92
CHECKED BY	JRE	DATE	7/21/92
APPROVED BY	HURLEY	DATE	7/21/92

SCALE 1/8"=1'–0"

DRAWING NUMBER 8805–92–M SH 6 REV B